RUUKKI		Contents of drawing Fixing of Ruukki SP2D PIR panel with corner steel column. Vertical panel arrangement.	
Date	Rev. date .	Work nr. M30/S04	Drw. nr. Rev. -
Drawn by Ruukki	Rev. .		
Scale 1:2	Building		File nr. P2001/003-00040

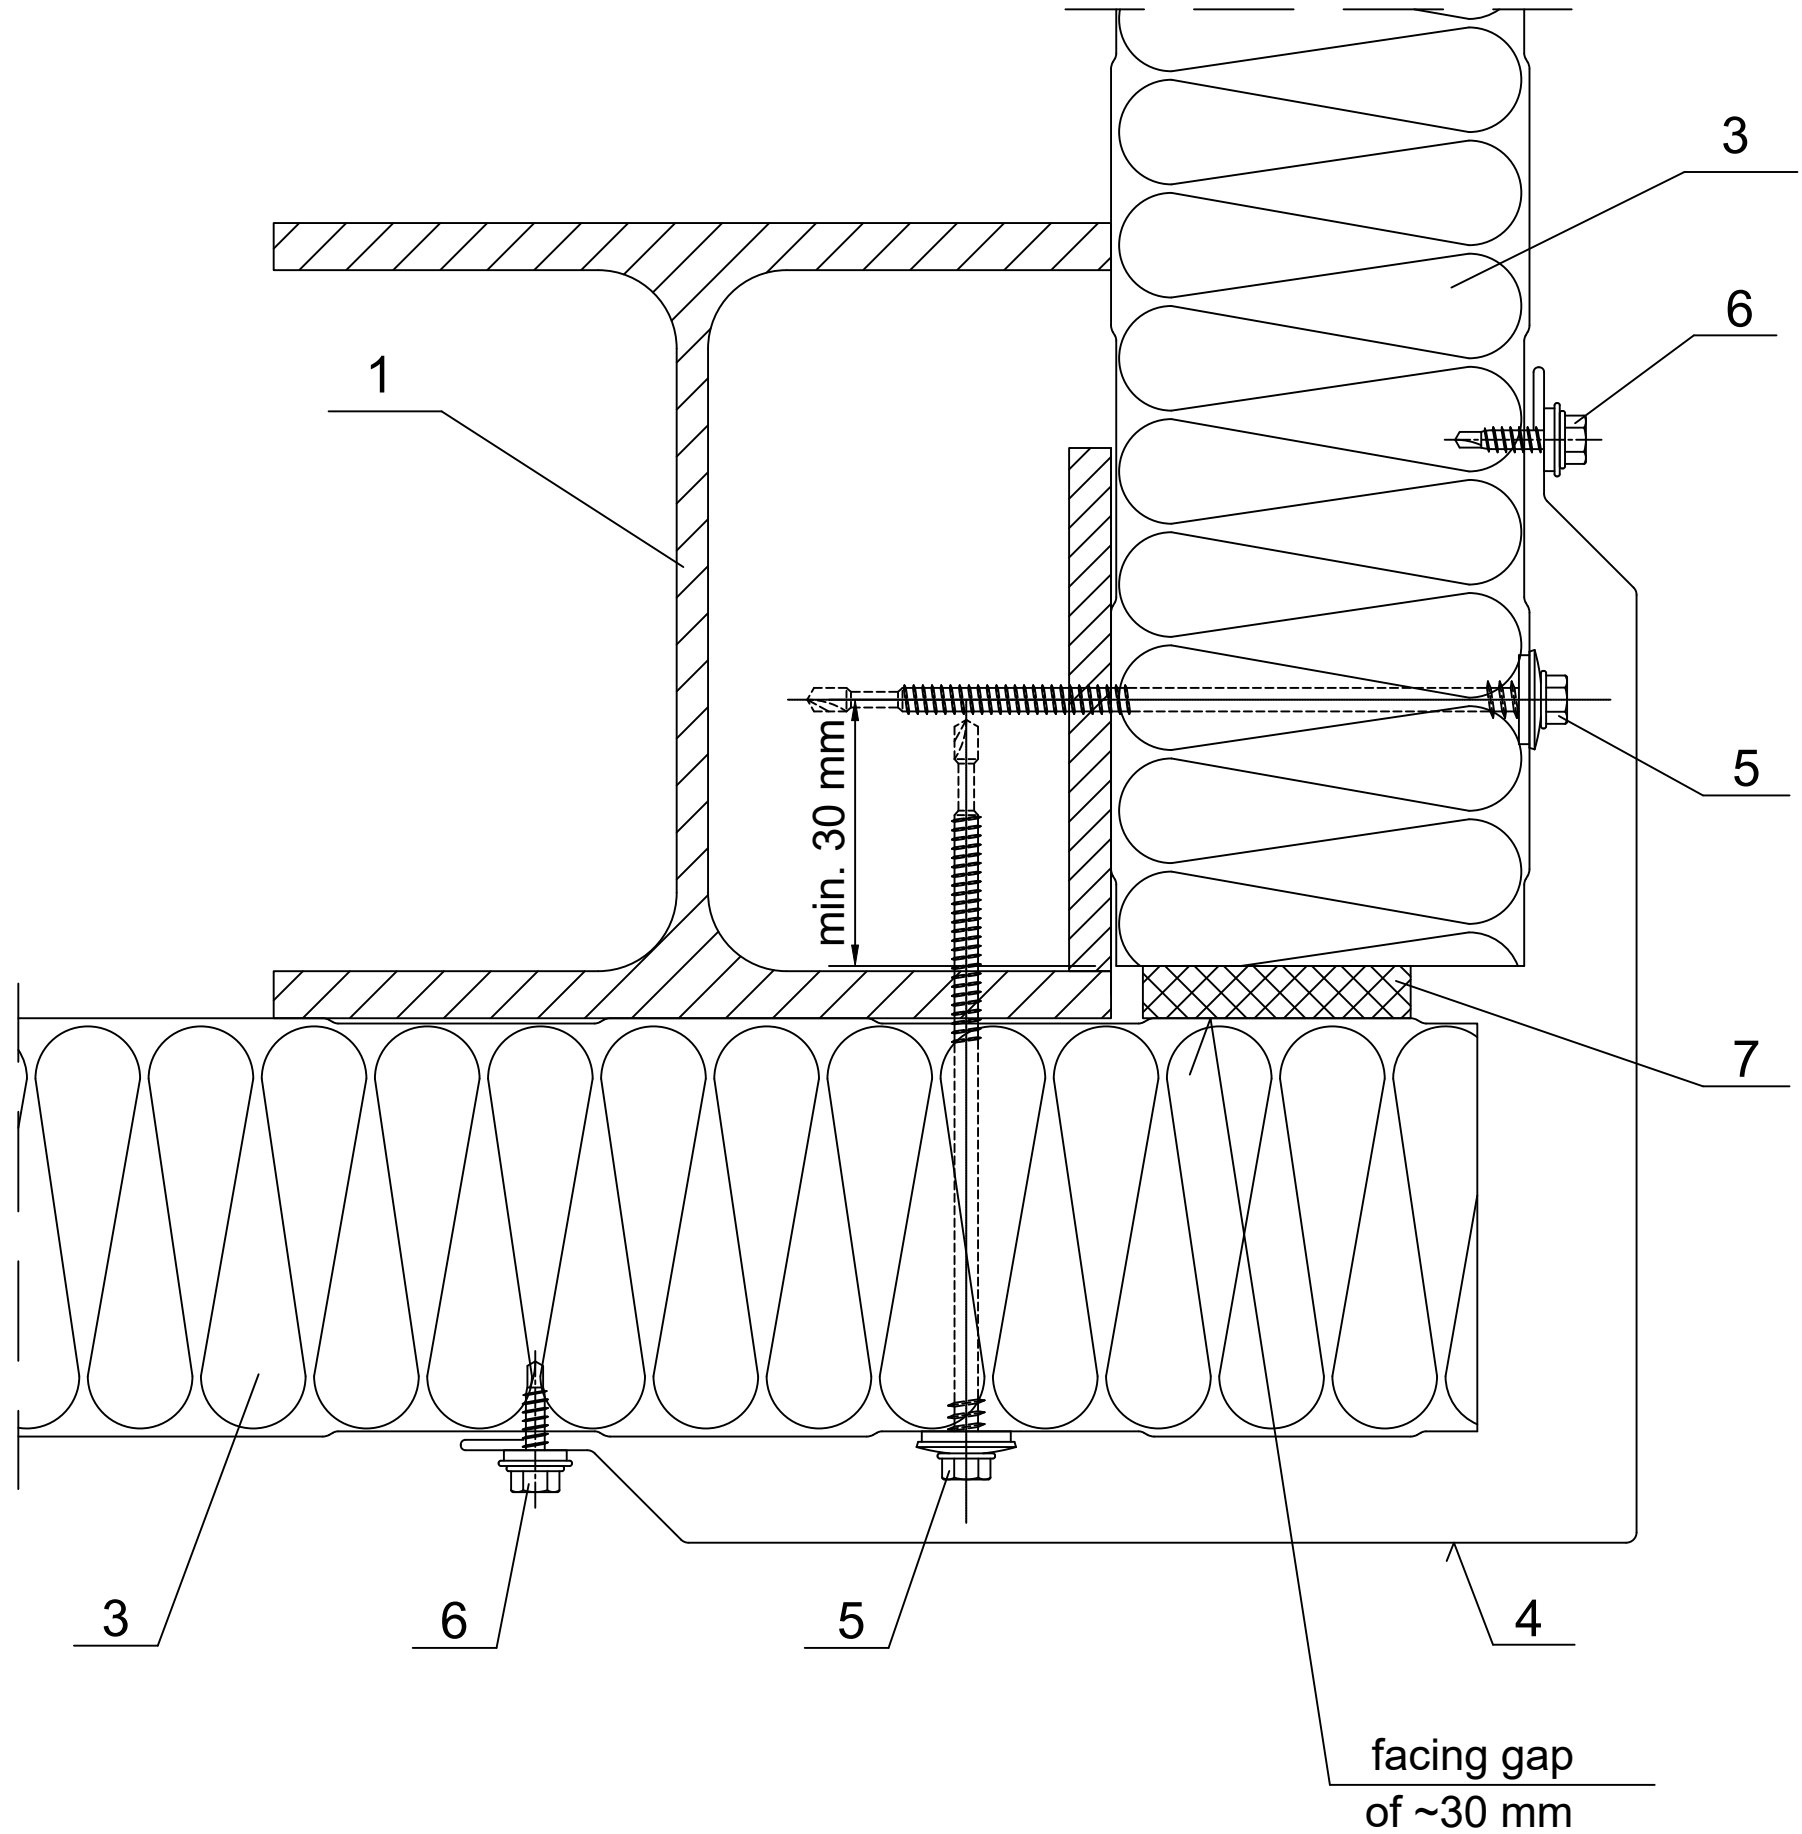

1. Steel column acc. to engineering design of the structure
2. Ruukki SP2D PIR
3. EA1B28 corner flashing
4. Panel fastener for hot-rolled column or for cold-bent column
5. L03 fastener (every 500 mm)
6. Impregnated polyurethane sealant or expanded foam

* for structures with high requirements regarding thermal insulation facing gap is ~30 mm;

Copyright © Rautaruukki Corporation.